FRONT/SOUTH ELEVATION

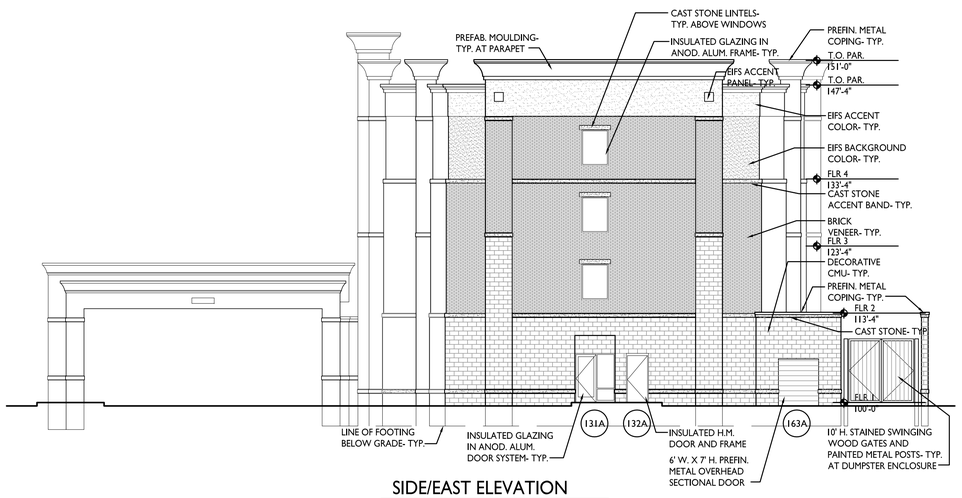

SIDE/EAST ELEVATION

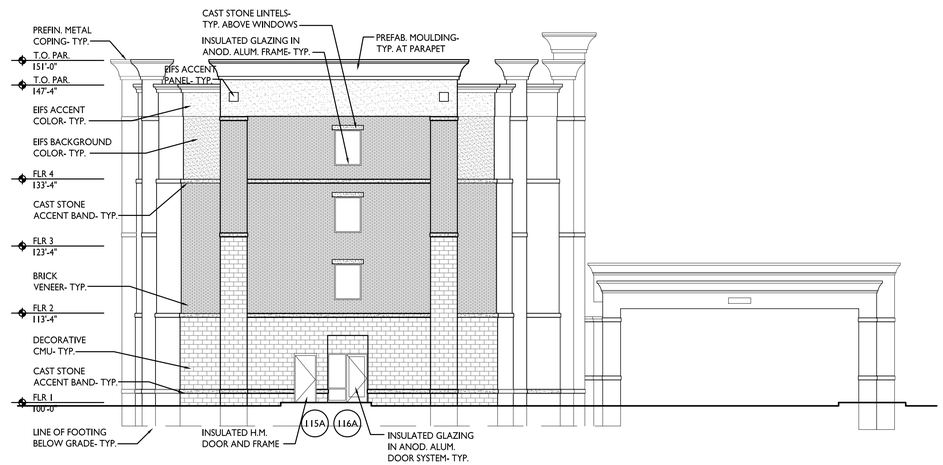

SIDE/WEST ELEVATION

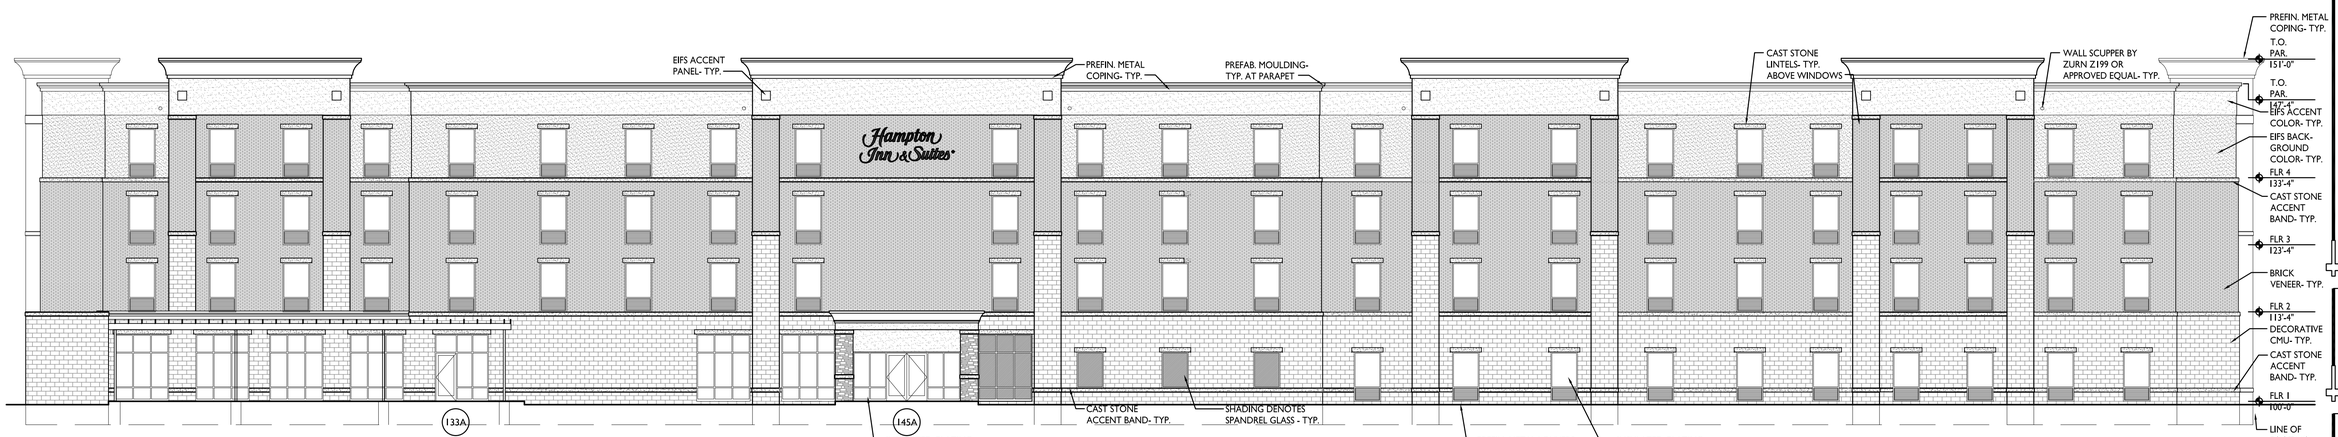

REAR/NORTH ELEVATION

BOWERS+ASSOCIATES
ARCHITECTURE DESIGN
2400 SOUTH HURON PARKWAY • ANN ARBOR, MI 48104
P: 734.975.2400 • F: 734.975.2410
WWW.BOWERSINC.COM

CONSULTANT + NAME

PROJECT + INFORMATION

BIG BEAVER ROAD
TROY, MICHIGAN

PROJECT + NUMBER

12-213

ISSUE + DATE

9 OCT 2013
15 OCT 2013 PLANNING

SHEET + TITLE

EXTERIOR ELEVATIONS

12213A500.DWG

SHEET + NUMBER

A5.00

© Copyright 2013 Bowers + Associates, Inc.