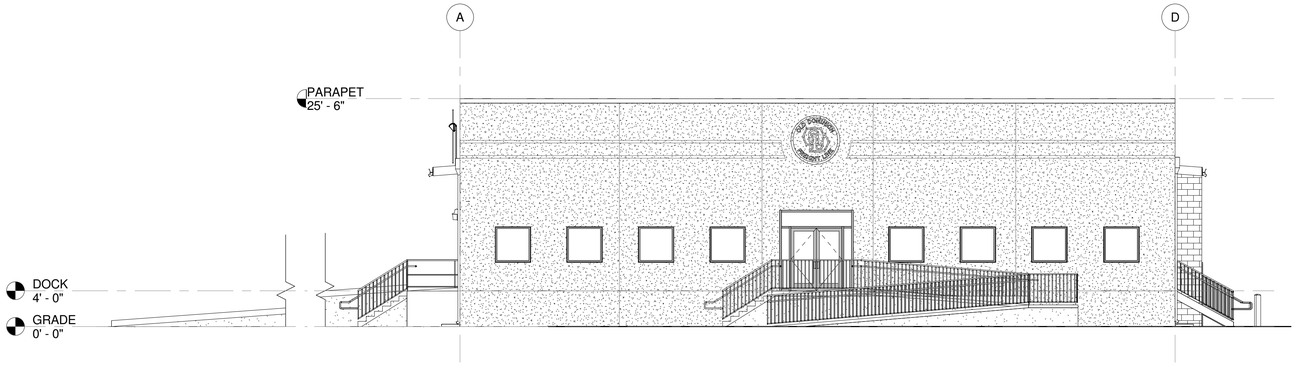

EAST ELEVATION

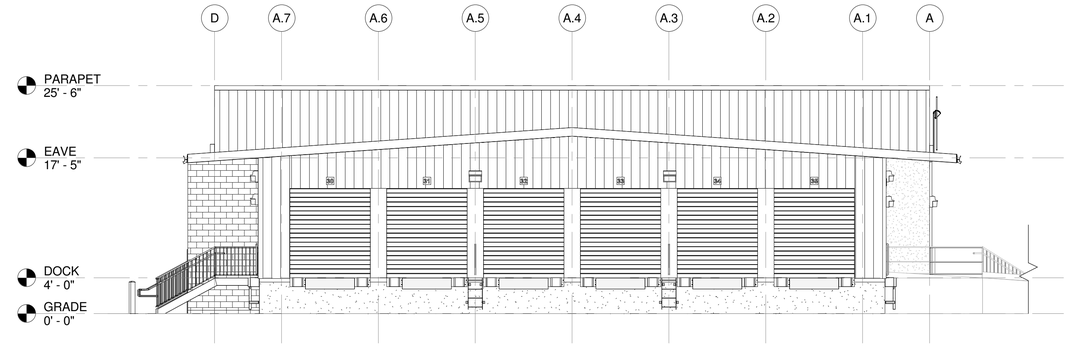

WEST ELEVATION

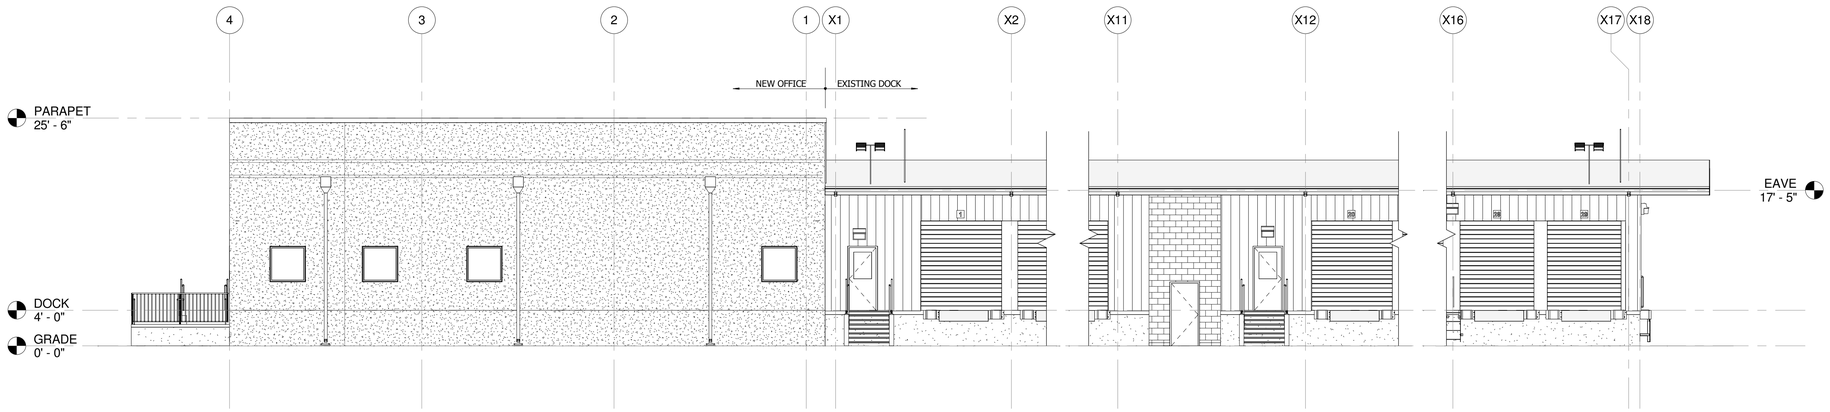

SOUTH ELEVATION

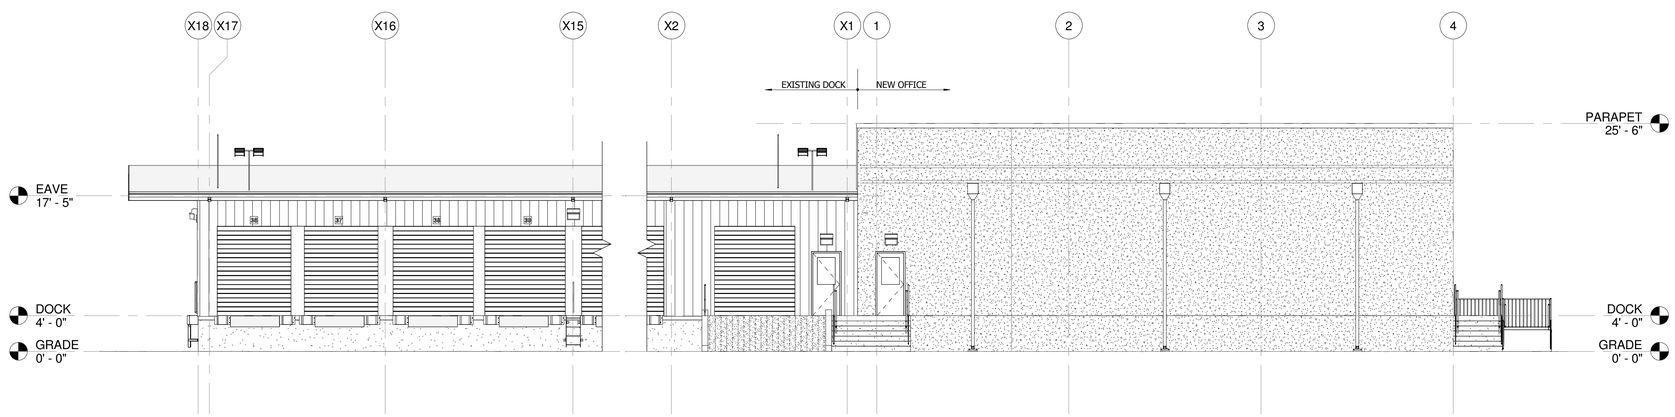

NORTH ELEVATION

Old Dominion Freight Line - Troy, MI

Terminal Elevations

24 x 36 = 1/8" = 1'-0"

11 x 17 = NO SCALE

03/06/12

209 10th Ave South • Suite 414
Nashville, Tennessee 37203

v: 615.296.9146 • f: 615.733.0052